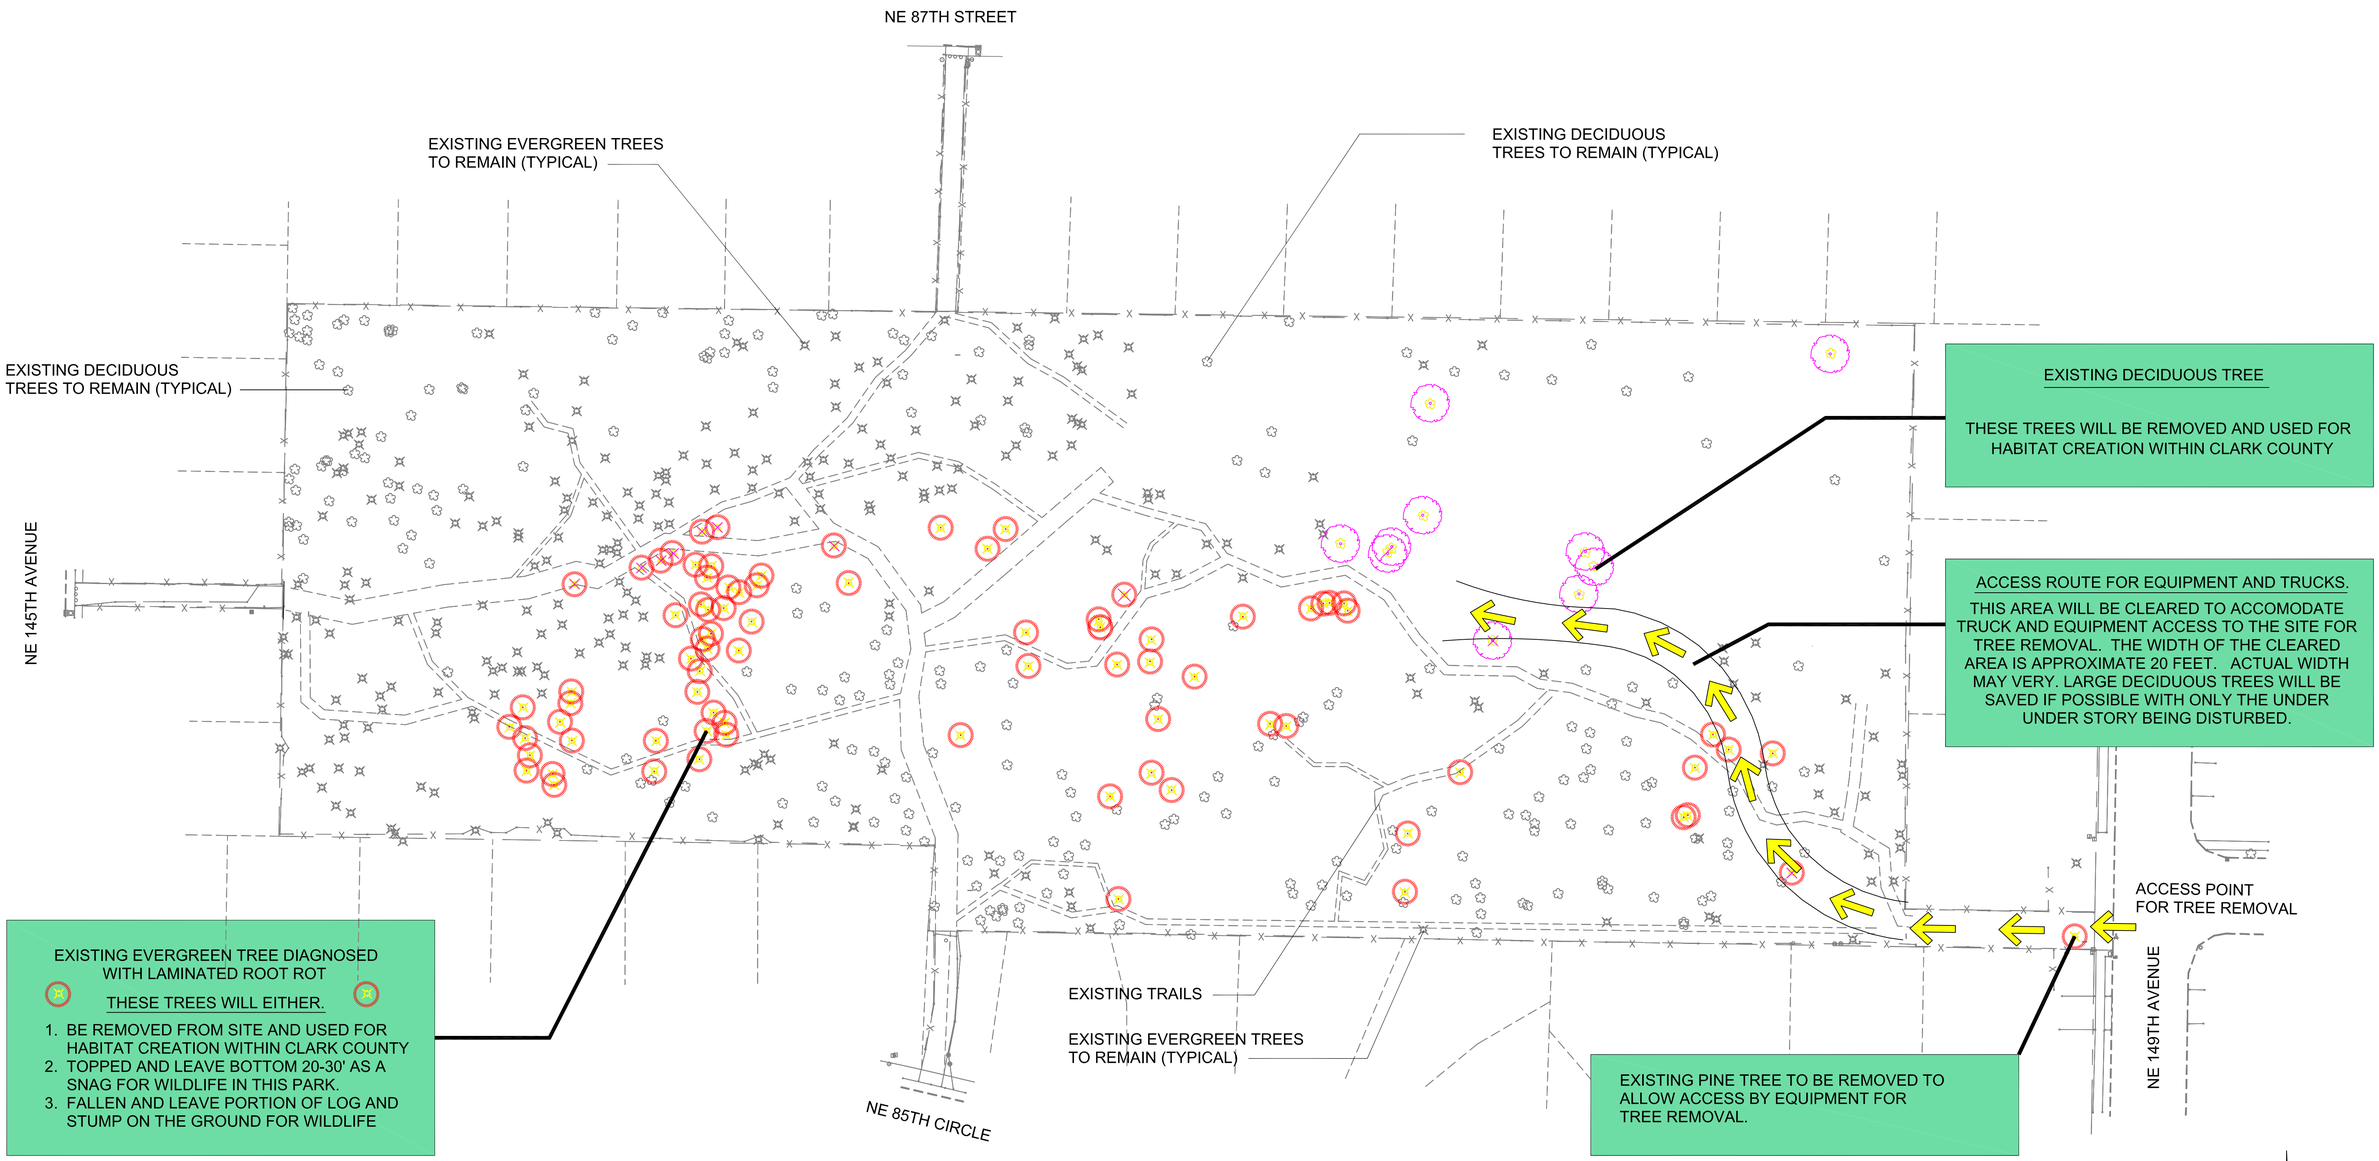

TIGER TREE NEIGHBORHOOD PARK
TREE REMOVAL PLAN